Baldwin Pergolas

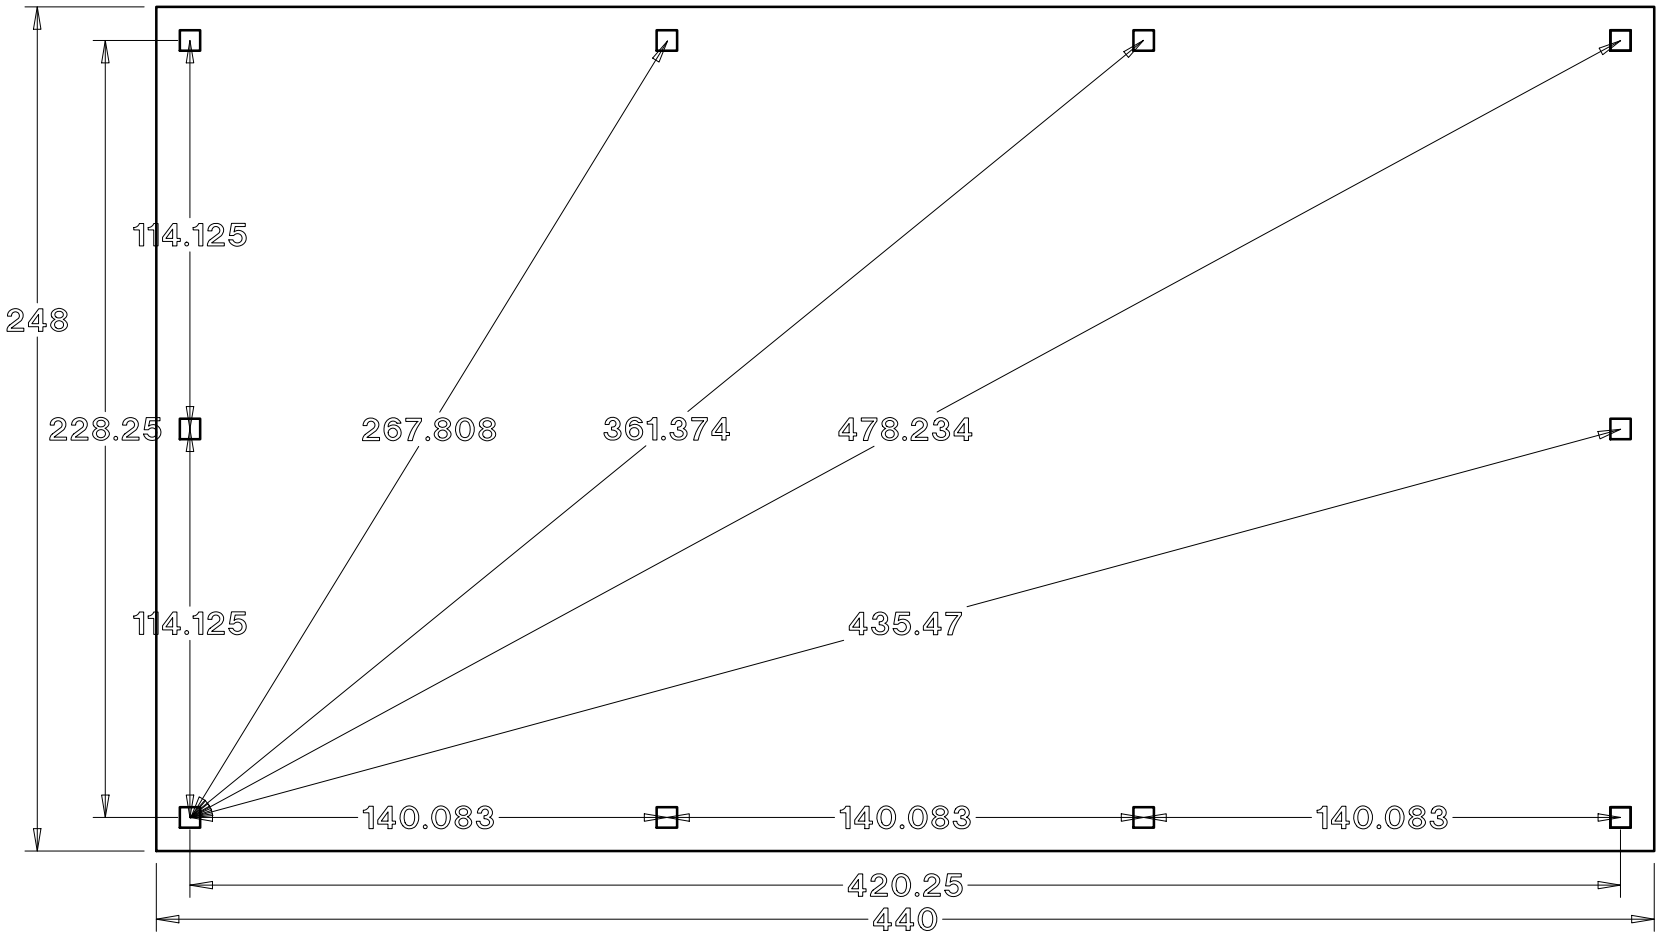

20 x 36 Traditional Pavilion